

MUSTIQUE MODEL

DRAWING INDEX

C-1 – COVER PAGE AND DRAWING INDEX
A-1 – SLAB PLAN
A-2 – FIRST FLOOR NOTE PLAN
A-3 – FIRST FLOOR DIMENSION PLAN
A-4 – SECOND FLOOR NOTE PLAN
A-5 – SECOND FLOOR DIMENSION PLAN
A-6 – FIRST FLOOR ELECTRICAL PLAN
A-7 – SECOND FLOOR ELECTRICAL PLAN
A-8 – FRONT AND RIGHT SIDE ELEVATIONS
A-9 – REAR AND LEFT SIDE ELEVATIONS
A-10 – SECOND FLOOR FRAMING PLAN
A-11 – ROOF PLAN
A-12 – BUILDING SECTION AND DETAILS
R-1 – FIRST FLOOR REFLECTED CEILING PLAN
R-2 – SECOND FLOOR REFLECTED CEILING PLAN

PRINTING NOTICE

LICENSE DISCLAIMER

LICENSE #_____

MUSTIQUE

Job No. 02-469

Drawn By:

Checked By:

Revisions


No.	Date
1	
2	

Date:

Sheet

C-1

1

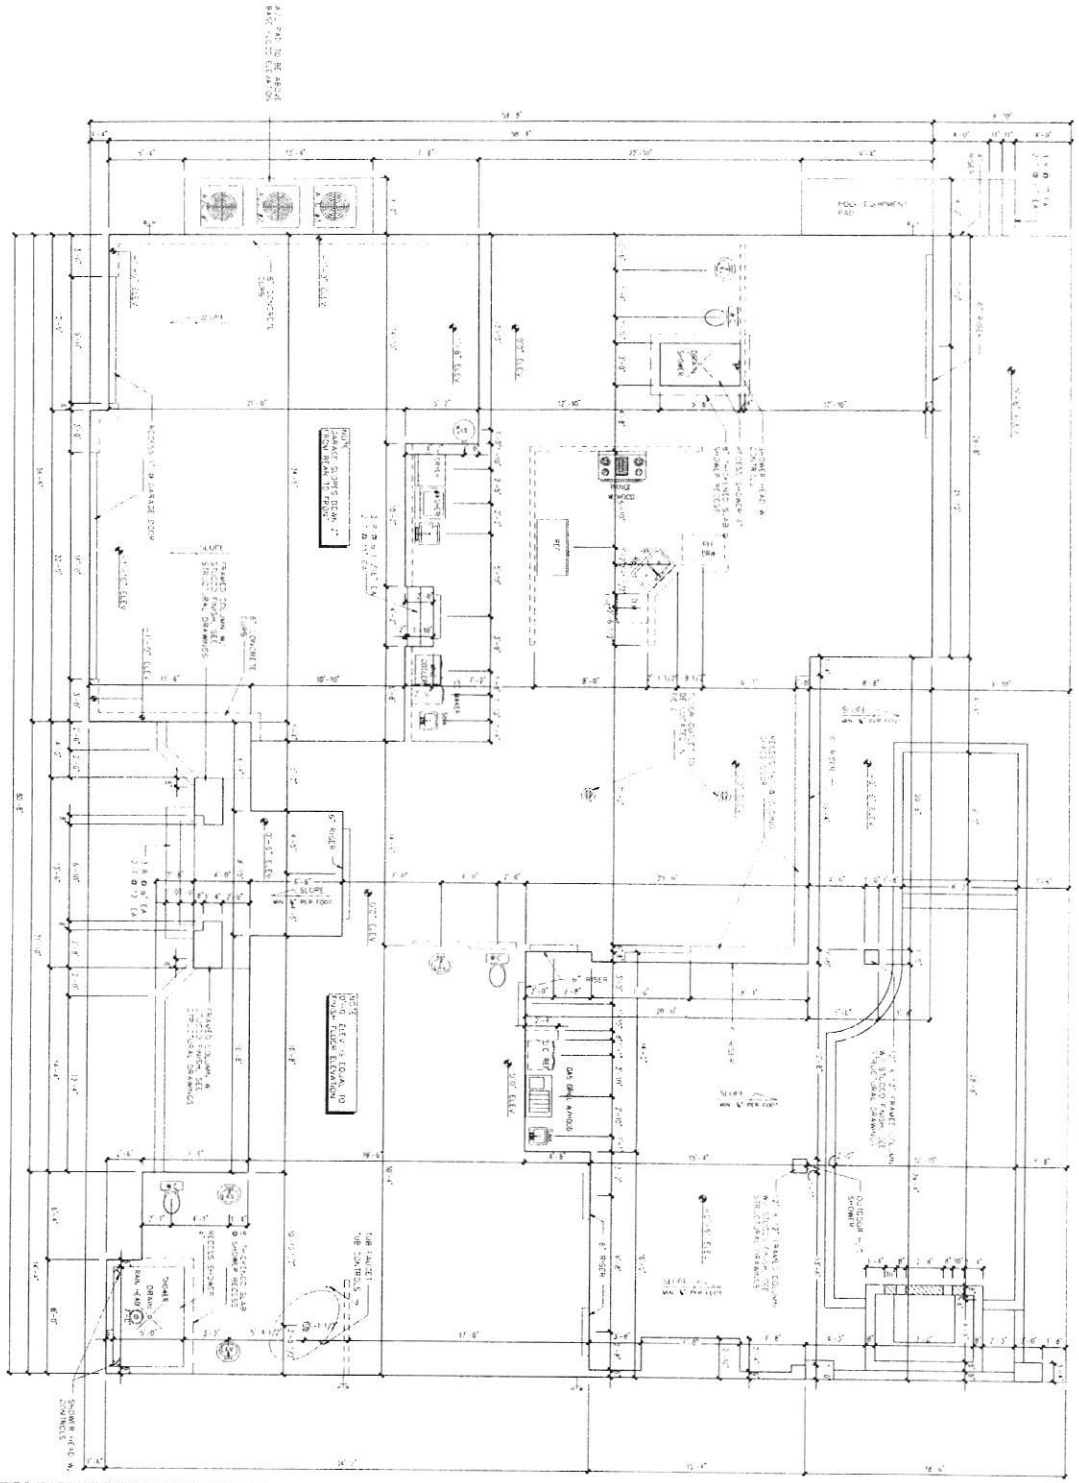

SLAB PLAN

Job No. G2-3469	Drawn By
Date	Checked By

Revisions


No.	Date	No.	Date
1			

SHEET A-1 (12)

WEBER Design Group
8970 Fontana Del Sol Way, Suite 2 Naples, Florida 34109
(239) 591-9778 Fax (239) 594-9678
www.WeberDesignGroup.com

MOSTIQUE
G2-3469
(2x6 frame)

AIBD

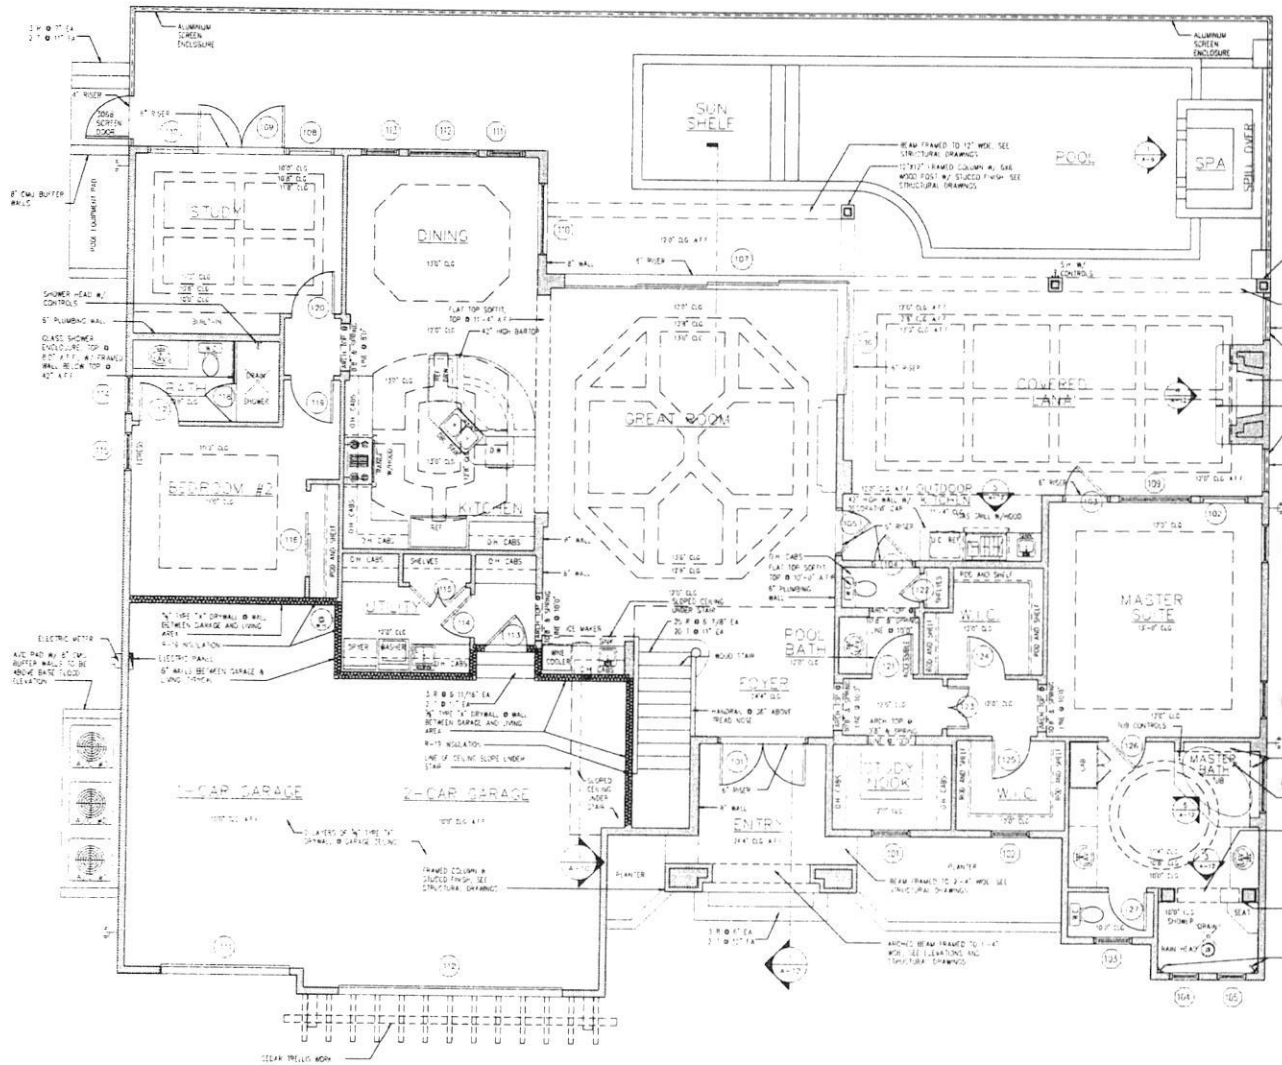

OPTIONAL OUTDOOR KITCHEN

SCALE: 1/4" = 1'-0"

FIRST FLOOR WINDOW SCHEDULE

NO.	STYLE	SIZE WIDTH	SIZE HEIGHT	PROTECTION SHUTTER	PROTECTION IMPACT	MATERIAL	MANUFACTURER	SERIES	REMARKS
101	CASEMENT	2'-8"	5'-0"		YES	ALUM	PGT		W/ 2'-0" HIGH TRANSOM ABOVE
102	CASEMENT	2'-8"	5'-0"		YES	ALUM	PGT		W/ 2'-0" HIGH TRANSOM ABOVE
103	FIXED GLASS	3'-0"	7'-0"		YES	ALUM	PGT		
104	FIXED GLASS	3'-0"	7'-0"		YES	ALUM	PGT		HEAD HEIGHT @ 8'-0"
105	FIXED GLASS	3'-0"	7'-0"		YES	ALUM	PGT		HEAD HEIGHT @ 8'-0"
106	PICTURE	5'-0"	5'-0"		YES	ALUM	PGT		
107	CASEMENT	2'-8"	5'-0"		YES	ALUM	PGT		W/ 2'-0" HIGH TRANSOM ABOVE
108	CASEMENT	2'-8"	5'-0"		YES	ALUM	PGT		W/ 2'-0" HIGH TRANSOM ABOVE
109	PICTURE	5'-0"	6'-0"		YES	ALUM	PGT		W/ 2'-0" HIGH TRANSOM ABOVE
110	PICTURE	5'-0"	6'-0"		YES	ALUM	PGT		W/ 2'-0" HIGH TRANSOM ABOVE
111	SINGLE HUNG	2'-8"	6'-0"		YES	ALUM	PGT		W/ 2'-0" HIGH TRANSOM ABOVE
112	PICTURE	5'-0"	6'-0"		YES	ALUM	PGT		W/ 2'-0" HIGH TRANSOM ABOVE
113	SINGLE HUNG	2'-8"	6'-0"		YES	ALUM	PGT		W/ 2'-0" TRANSOM ABOVE
114	CASEMENT	2'-8"	4'-0"		YES	ALUM	PGT		
115	CASEMENT	2'-8"	5'-0"		YES	ALUM	PGT		EGRESS

FIRST FLOOR DOOR SCHEDULE

NO.	STYLE	SIZE WIDTH	SIZE HEIGHT	PROTECTION SHUTTER	PROTECTION IMPACT	MATERIAL	MANUFACTURER	SERIES	REMARKS
101	SWING, DOUBLE FRONT ENTRY	PR 3'-0"	8'-0"		YES	WOOD			ARCH TOP, SEE ELEVATIONS
102	EXTERIOR FRENCH	3'-0"	8'-0"		YES	ALUM	PGT		STATIONARY PANEL W/ 2'-0" HIGH TRANSOM ABOVE
103	EXTERIOR FRENCH	3'-0"	8'-0"		YES	ALUM	PGT		W/ 2'-0" HIGH TRANSOM ABOVE
104	EXTERIOR FRENCH	2'-8"	8'-0"		YES	ALUM	PGT		W/ 2'-0" HIGH TRANSOM ABOVE
105	EXTERIOR FRENCH	2'-8"	8'-0"		YES	ALUM	PGT		W/ 2'-0" HIGH TRANSOM ABOVE
106	SLIDER-DBL	PR 4'-0"	10'-0"		YES	ALUM			ZERO CORNER UNIT
107	SLIDER + PANEL	10'-0"	10'-0"		YES	ALUM			ZERO CORNER UNIT
108	EXTERIOR FRENCH	3'-0"	8'-0"		YES	ALUM	PGT		STATIONARY PANEL, MULLED TO UNIT 109
109	SWING, DBL (INT-FR-FRENCH)	PR 3'-0"	8'-0"		YES	ALUM	PGT		
110	EXTERIOR FRENCH	3'-0"	8'-0"		YES	ALUM	PGT		STATIONARY PANEL, MULLED TO UNIT 109
111	OVERHEAD DOOR	9'-0"	8'-0"		YES	METAL			
112	OVERHEAD DOOR	16'-0"	8'-0"		YES	METAL			
113	SWING GARAGE	3'-0"	8'-0"			METAL			20 MIN. FIRE RATED
114	SWING	2'-8"	8'-0"			WOOD			
115	SWING-DBL	PR 3'-0"	8'-0"			WOOD			
116	SWING-DBL	PR 2'-0"	8'-0"			WOOD			
117	SWING	3'-0"	8'-0"			WOOD			
118	W-POCKET (MIRR)	2'-8"	8'-0"			GLASS			
119	SWING	3'-0"	8'-0"			WOOD			
120	SWING	3'-0"	8'-0"			WOOD			
121	SWING	2'-10"	8'-0"			WOOD			ACCESSIBLE
122	SWING	3'-0"	8'-0"			WOOD			
123	SWING-DBL	PR 1'-8"	8'-0"			WOOD			
124	SWING	2'-6"	8'-0"			WOOD			
125	SWING	2'-6"	8'-0"			WOOD			
126	SWING	3'-0"	8'-0"			WOOD			
127	SWING	3'-6"	8'-0"			WOOD			

AREA SUMMARY

FIRST FLOOR		
(108) MAIN LIVING A/C	2,517	S.F.
COVERED ENTRY	111	S.F.
GARAGES	851	S.F.
COVERED LANAIS	533	S.F.
SECOND FLOOR		
LIVING A/C	954	S.F.
COVERED BALCONIES	284	S.F.
TOTAL A/C	3,471	S.F.
(107) GRAND TOTAL	5,350	S.F.

PRINTING NOTICE

LICENSING DISCLAIMER

LICENSE # _____

NOTE
GENERAL CONTRACTOR / BUILDER IS RESPONSIBLE TO ENSURE THAT A.U.M. SCREEN ENCLOSURE MEETS OR EXCEEDS THE RESIDENTIAL SWIMMING POOL SAFETY ACT

NOTE
ELECTRICAL CONTRACTOR AND OR SECURITY SYSTEM CONTRACTOR SHALL BE RESPONSIBLE TO ENSURE ALL DOORS AND WINDOWS PROVIDING DIRECT ACCESS FROM THE HOME TO THE POOL AREA, BE EQUIPPED WITH AN EXIT ALARM THAT HAS A MINIMUM SOUND PRESSURE RATING OF 85 DECIBELS AT 10 FEET

TREADS AND RISERS MAY VARY DUE TO FIELD CONDITIONS. BUILDER TO VERIFY ALL EXTERIOR STAIR WITH SITE CONDITIONS BEFORE CONSTRUCTION

NOTE
CONTRACTOR IS TO VERIFY ALL WINDOW, EXTERIOR DOOR, AND SLIDING GLASS DOOR OPENINGS, HARDWARE AND TRACK SIZE BEFORE START OF CONSTRUCTION

NOTE
ALL ELECTRICAL SYSTEMS, EQUIPMENT, HEATING, VENTILATING, AIR CONDITIONING, PLUMBING FIXTURES AND OTHER SYSTEMS TO BE AT OR ABOVE DESIGNED FLOOR ELEVATION. NO EQUIPMENT OR SYSTEMS LISTED ABOVE ARE TO BE INSTALLED BELOW DESIGNED FLOOD ELEVATION

NOTE
ALL WINDOWS AND DOORS TO BE BY PGT OR EQUAL (SEE BUILDER FOR DETAILS)

ALL UNPROTECTED DRS. & WINDOWS TO BE RATED & LABELED FOR WIND REQUIRED WIND LOADS

COORDINATION OF CONSTRUCTION, INCLUDING VERIFICATION OF DIMENSIONS & FIELD CONDITIONS, IS THE RESPONSIBILITY OF THE CONTRACTOR. ANY DISCREPANCIES SHALL BE BROUGHT TO THE ATTENTION OF THE DESIGN FIRM PRIOR TO CONSTRUCTION

FRIST FLOOR NOTE PLAN

SCALE: 1/4" = 1'-0"


MUSTIQUE
G2 3469
(2x6 Frame)

WEBER DESIGN GROUP
Deltan Group
6970 Collins Dr. Suite 2 Naples, Florida 34108
(239) 594-0778 Fax (239) 594-0678
www.WeberDesignGroup.com

Job No: G2-3469
Date
Drawn By:
Checked By:

Revisions			
No.	Date	No.	Date
1		3	
2		4	

Sheet
A-2
OF (12)

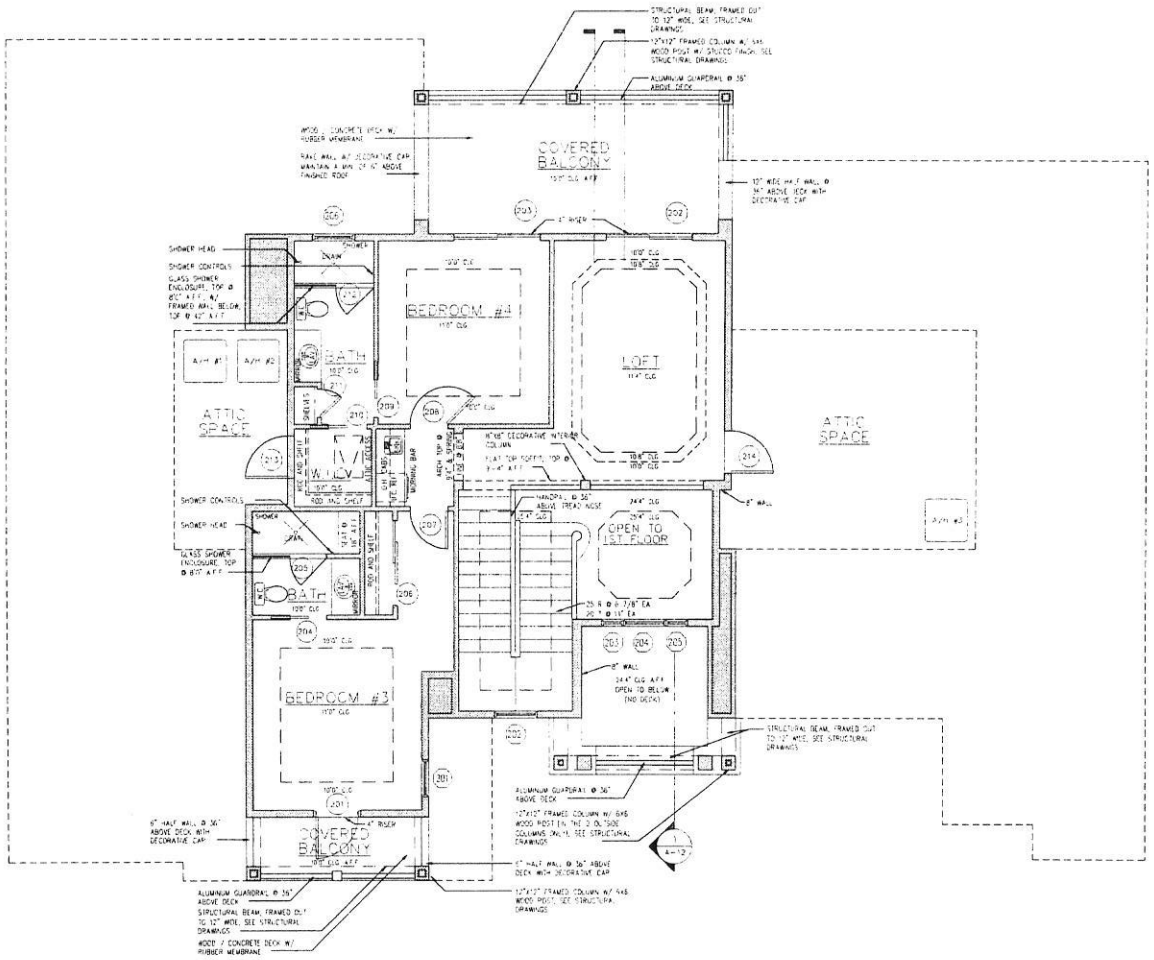

SECOND FLOOR WINDOW SCHEDULE

NO.	STYLE	SIZE WIDTH	SIZE HEIGHT	PROTECTION SHUTTER	PROTECTION IMPACT	MATERIAL	MANUFACTURER	SERIES	REMARKS
201	CASEMENT	2'-7 1/2"	5'-0"		YES	ALUM	PGT		
202	CASEMENT	3'-0"	5'-0"		YES	ALUM	PGT		
203	CASEMENT	1'-8"	5'-0"		YES	ALUM	PGT		MULLED TO UNIT 202
204	CASEMENT	3'-0"	5'-0"		YES	ALUM	PGT		MULLED TO UNITS 202 & 204
205	CASEMENT	1'-8"	5'-0"		YES	ALUM	PGT		MULLED TO UNIT 203
206	FIXED GLASS	3'-0"	2'-0"		YES	ALUM	PGT		

SECOND FLOOR DOOR SCHEDULE

NO.	STYLE	SIZE WIDTH	SIZE HEIGHT	PROTECTION SHUTTER	PROTECTION IMPACT	MATERIAL	MANUFACTURER	SERIES	REMARKS
201	EXTERIOR FRENCH	3'-0"	8'-0"		YES	ALUM	PGT		
202	SLIDER-DBL	PR 3'-0"	8'-0"		YES	ALUM			
203	SLIDER-DBL	PR 3'-0"	8'-0"		YES	ALUM			
204	POCKET	2'-8"	8'-0"			WOOD			
205	SHOWER SWING	2'-8"	8'-0"			GLASS			
206	BYPASS-DBL	PR 3'-0"	8'-0"			WOOD			
207	SWING	2'-8"	8'-0"			WOOD			
208	SWING	2'-6"	8'-0"			WOOD			
209	POCKET	2'-8"	8'-0"			WOOD			
210	POCKET	2'-6"	8'-0"			WOOD			
211	SWING	2'-0"	8'-0"			WOOD			
212	SHOWER SWING	2'-6"	8'-0"			GLASS			
213	SWING	2'-0"	4'-0"			METAL			ATTIC ACCESS
214	SWING	2'-0"	8'-0"			METAL			ATTIC ACCESS

AREA SUMMARY

FIRST FLOOR	
MAIN LIVING A/C	2517 S.F.
COVERED ENTRY	111 S.F.
GARAGES	861 S.F.
COVERED LANAIS	633 S.F.
SECOND FLOOR	
LIVING A/C	954 S.F.
COVERED BALCONIES	284 S.F.
TOTAL A/C	3,471 S.F.
GRAND TOTAL	5,360 S.F.

PRINTING NOTICE

LICENSING DISCLAIMER

LICENSE #_____

NOTE:
GENERAL CONTRACTOR / BUILDER IS RESPONSIBLE TO ENSURE THAT ALUM. SCREEN ENCLOSURE MEETS OR EXCEEDS THE RESIDENTIAL SWIMMING POOL SAFETY ACT

NOTE:
ELECTRICAL CONTRACTOR AND OR SECURITY SYSTEM CONTRACTOR SHALL BE RESPONSIBLE TO ENSURE THAT ALL DOORS AND WINDOWS PROVIDING DIRECT ACCESS FROM THE HOME TO THE POOL WILL BE EQUIPPED WITH AN EXIT ALARM THAT HAS A MINIMUM SOUND PRESSURE RATING OF 85 DECIBELS AT 10 FEET

TREADS AND RISERS MAY VARY DUE TO FIELD CONDITIONS. BUILDER TO VERIFY ALL EXTERIOR STAIR WITH SITE CONDITIONS BEFORE CONSTRUCTION

NOTE:
CONTRACTOR IS TO VERIFY ALL WINDOW, EXTERIOR DOOR, AND SLIDING GLASS DOOR OPENINGS, HARDWARE AND TRACK SIZE, BEFORE START OF CONSTRUCTION

NOTE:
ALL ELECTRICAL SYSTEMS, EQUIPMENT, HEATING, VENTILATING, AIR CONDITIONING, PLUMBING FIXTURES, AND OTHER SYSTEMS TO BE AT OR ABOVE DESIGNED FLOOR ELEVATION. NO EQUIPMENT OR SYSTEMS LISTED ABOVE ARE TO BE INSTALLED BELOW DESIGNED FLOOD ELEVATION

NOTE:
ALL WINDOWS AND DOORS TO BE BY PGT OR EQUAL (SEE BUILDER FOR DETAILS)

ALL UNPROTECTED DRS. & WINDOWS TO BE RATED & LABELED FOR MAX. REQUIRED WINDLOADS.

COORDINATION OF CONSTRUCTION, INCLUDING VERIFICATION OF DIMENSIONS & FIELD CONDITIONS, IS THE RESPONSIBILITY OF THE CONTRACTOR. ANY DISCREPANCIES SHALL BE BROUGHT TO THE ATTENTION OF THE DESIGN FIRM PRIOR TO CONSTRUCTION

SECOND FLOOR NOTE PLAN

SCALE 1/4" = 1'-0"

MUSTIQUE
(2 x 6 Frame)


WEBER DESIGN GROUP
Delray Group
8970 Fontana Del Sol Way, Suite C, Naples, Florida 34109
(239) 594-9778 Fax (239) 594-9628
www.WeberDesignGroup.com

Job No. 02-3469 | Drawn By: | Checked By:

No.	Revisions	Date
1		
2		

Date:

Sheet A-4 of 12

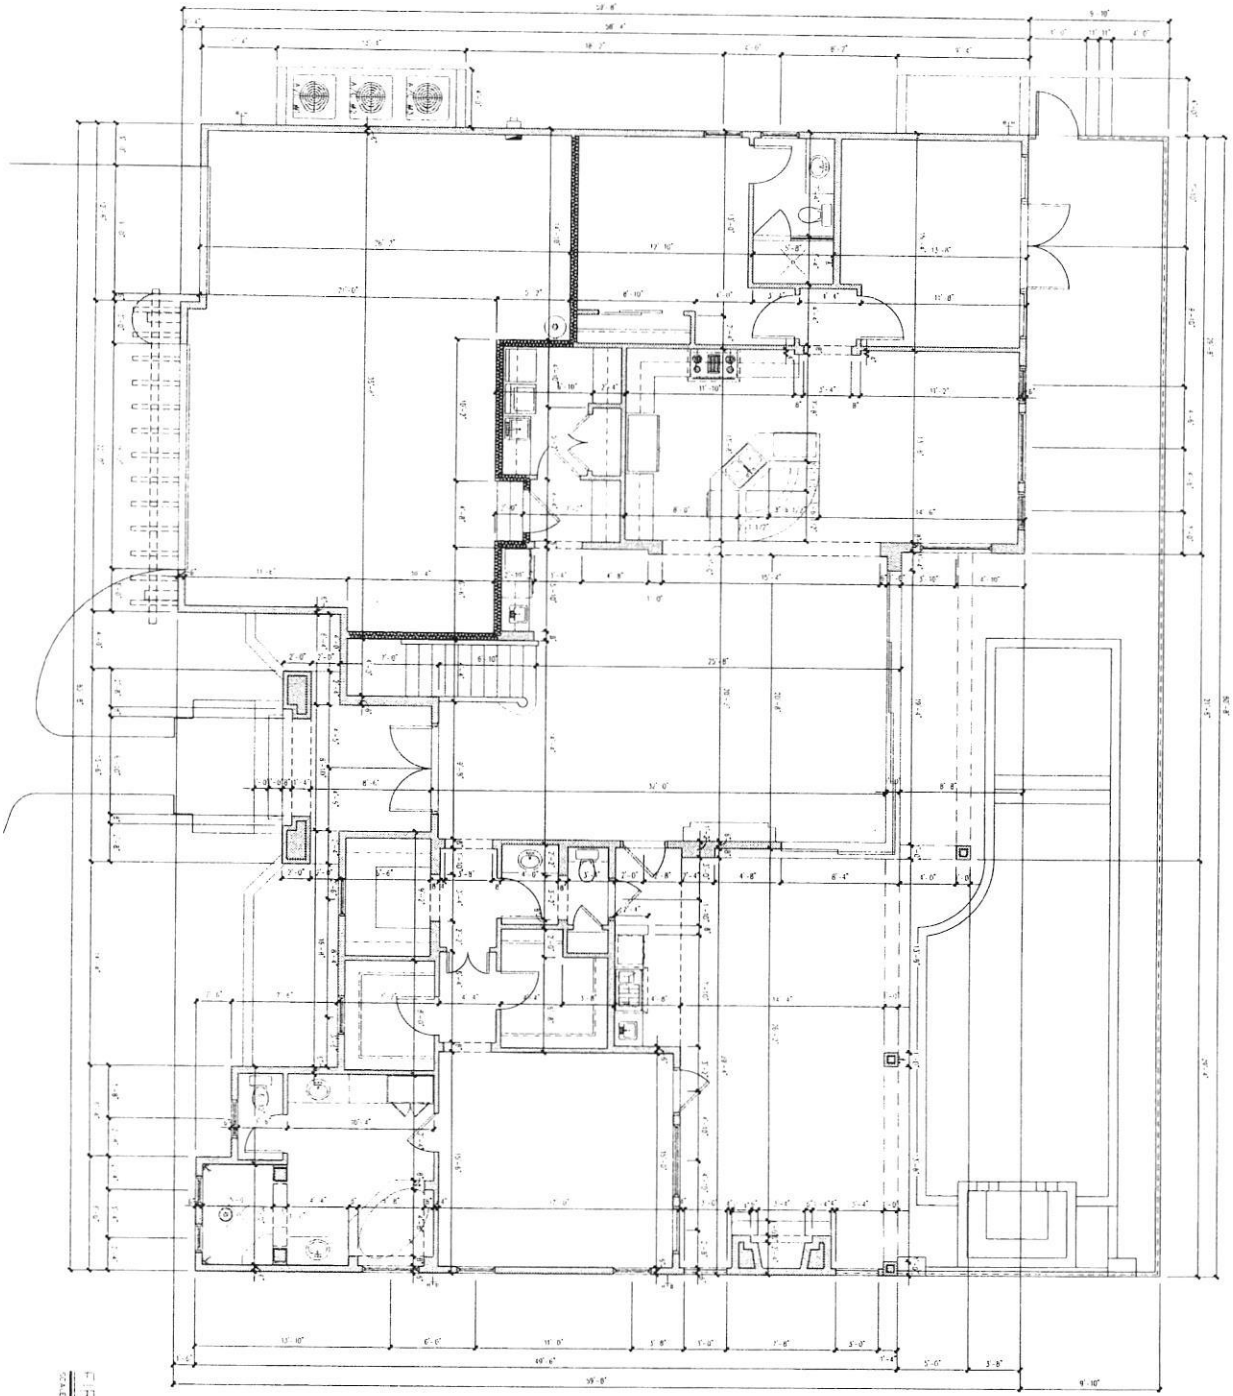

FIRST FLOOR DIMENSION PLAN

NOTE:
ALL WINDOWS ARE SHOWN TO BE (R) PER SCHEDULE
SEE WINDOW FOR DETAILS
ALL UNPROTECTED DRS & WINDOWS
TO BE RATED & LABELED FOR
MAX PERMITTED WINDLOADS
ANY DISCREPANCIES SHALL BE BROUGHT TO THE
ATTENTION OF THE DESIGN FIRM PRIOR TO CONSTRUCTION

NOTE:
CONTRACTOR IS TO VERIFY ALL WINDOW, ENTRY DOOR, AND SLIDING DOOR OPENING, HARDWARE AND MASK SIZE BEFORE START OF CONSTRUCTION

TRUSS AND RAFTER MAY VARY DUE TO FIELD CONDITIONS, BEFORE CONSTRUCTION

LICENSE #: _____

PERMITTING DISCIPLINES

PRINTING NOTICE

Job No G2-3469 | Drawn By
Date | Checked By

Revisions

No	Date	No	Date
1			
2			


SHEET A-3 OF 12

WEBER Design Group
8970 Fontana Del Sol Way, Suite 2 Naples, Florida 34109
(239) 594-9778 Fax (239) 594-9678
www.WeberDesignGroup.com

NOTE:
THE WORDS, IDEAS, DESIGNS, DRAWINGS AND PLANS CONTAINED IN THESE PLANS ARE THE EXCLUSIVE PROPERTY OF WEBER DESIGN GROUP AND SHALL NOT BE USED IN ANY FORM OR MANNER WHATSOEVER, NOR ASSIGNED TO ANY THIRD PERSON OR ENTITY WITHOUT THE WRITTEN PERMISSION OF WEBER DESIGN GROUP. ANY UNAUTHORIZED USE OF THESE PLANS SHALL BE AT THE RISK OF THE USER. ALL COPYRIGHTS ARE RESERVED.

MUSTIQUE
G2-3469
(2x6 Frame)

AIBD

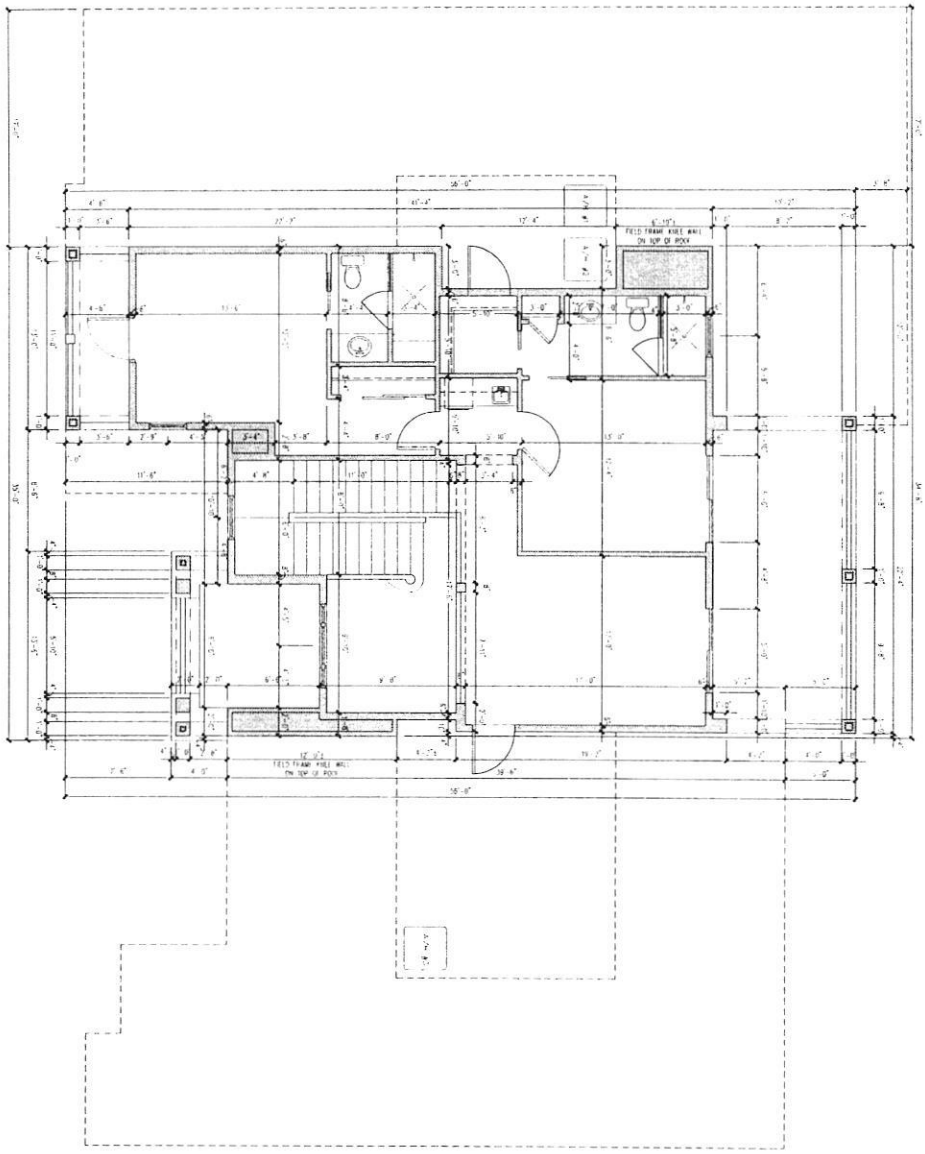

SECOND FLOOR DIMENSION PLAN

SCALE: 1/4" = 1'-0"

NOTE
ALL WINDOWS AND DOORS TO BE BY PGT OR EQUAL
SEE BUILDER FOR DETAILS
ALL UNPROTECTED OPS & WINDOWS
TO BE RATED & LABELED PER
MIA REQUIRE WINDLOADS
COORDINATION IN CONSTRUCTION, ALL DIMENSIONS
& THE RESPONSIBILITY OF THE CONTRACTOR
ANY DISCREPANCIES SHALL BE BROUGHT TO THE
ATTENTION OF THE DESIGN FIRM PRIOR TO CONSTRUCTION

NOTE
CONTRACTOR IS TO VERIFY ALL EXTERIOR
DOOR AND SLIDING GLASS DOOR OPENINGS, HARDWARE
AND TRACK SIZE BEFORE START OF CONSTRUCTION

TREADS AND RISERS MAY VARY DUE TO FIELD
CONDITIONS. CONTRACTOR TO VERIFY ALL
STEPS AND LANDINGS BEFORE CONSTRUCTION

LICENSE # _____

WEBER Design Group
3970 Estates Del Sol Way, Suite 2 Naples, Florida 34109
(239) 642-9778 Fax (239) 642-9678
www.WeberDesignGroup.com

MUSTIQUE
62 - 3469
(2x6 Frame)


AIBD

Job No. 62-3469 | Drawn By
Date | Checked By

Revisions

No.	Date	No.	Date
1			
2			
3			

Sheet A-5 of 12

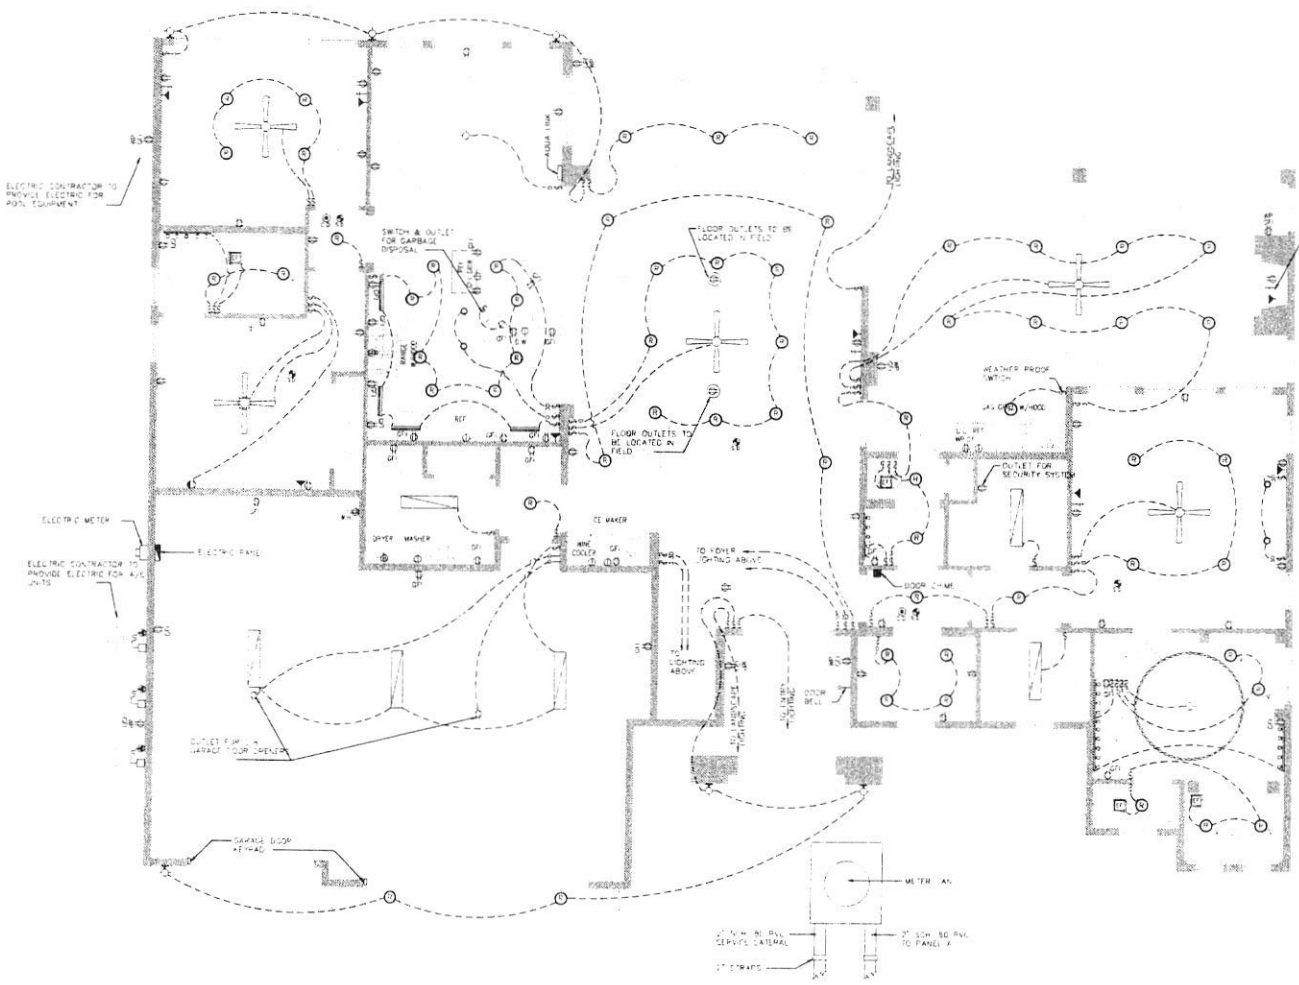

ELECTRIC SERVICE DETAIL

FIRST FLOOR ELECTRICAL PLAN

SCALE 1/4" = 1'-0"

ELECTRICAL NOTES

PER 2014 NATIONAL ELECTRIC CODE 210.12 ARC FAULT CIRCUITS SHALL BE LOCATED IN ALL LIVING AREAS

1. PREWIRE FOR SECURITY SYSTEM AND INTERCOM SYSTEM
2. INSTALL RG-6 COAXIAL CABLE AND CAT-5 TWISTED PAIR WIRE THROUGHOUT THE ENTIRE HOUSE (SEE BUILDER FOR DETAILS)
3. SEE SMOKE DETECTOR AND POOL ALARM NOTES
4. ELECTRICAL SHALL BE IN ACCORDANCE TO MEET OR EXCEED NEC 2014
5. CONTRACTOR TO SUPPLY SEVERAL OUTLETS IN SOFFIT OF ROOF OVERHANG AROUND THE HOUSE FOR HOLIDAY LIGHTING. COORDINATE WITH HOME OWNER

NOTE
ELECTRICAL CONTRACTOR AND OR SECURITY SYSTEM CONTRACTOR SHALL BE RESPONSIBLE TO ENSURE THAT ALL DOORS AND WINDOWS PROVIDING DIRECT ACCESS FROM THE HOME TO THE POOL WILL BE EQUIPPED WITH AN ENTRY ALARM THAT HAS A MINIMUM SOUND PRESSURE RATING OF 85 DECIBELS AT 10 FEET, PER THE REQUIREMENTS DESCRIBED IN 2015 INTERNATIONAL BUILDING CODE, THE RESIDENTIAL SWIMMING POOL SAFETY ACT

SMOKE DETECTORS SHALL BE INSTALLED PER NFPA 72 CHAPTER 29.5.1
SMOKE DETECTORS AND ALARMS POWERED BY HOUSE ELECTRIC W/ BATTERY BACKUP AND INTERCONNECTED WILL BE INSTALLED PER R314.3 IN EACH SLEEPING ROOM AND IN HALL OR AREA IMMEDIATELY OUTSIDE EACH BEDROOM AND AT HIGHEST POINT OF EACH STORY OF RESIDENCE

ALL LIGHTS TO BE LED IF APPLICABLE

NOTE
DWELLINGS WITH FOSSIL-FUEL-BURNING APPLIANCES, FIREPLACE OR AN ATTACHED GARAGE SHALL HAVE APPROVED OPERATIONAL CARBON MONOXIDE ALARM INSTALLED WITHIN 10 FEET OF EACH ROOM USED FOR SLEEPING PURPOSES IN ACCORDANCE WITH NFPA 720 AND R315

NOTE
ALL ELECTRICAL SYSTEMS, EQUIPMENT, HEATING, VENTILATING, AIR CONDITIONING, PLUMBING FIXTURES, AND OTHER SYSTEMS TO BE AT OR ABOVE DESIGNED FLOOR ELEVATION. NO EQUIPMENT OR SYSTEMS LISTED ABOVE ARE TO BE INSTALLED BELOW DESIGNED FLOOR ELEVATION

ELECTRICAL LEGEND

	CEILING FAN
	CEILING FAN W/ LIGHT
	24" x 48" FLUR. FTR.
	12" x 48" FLUOR. FIXTURE
	FLUR. STRIP
	UNDER CABINET LIGHT
	TRACK LIGHT
	BAR / SCONCE LIGHTING
	ROPE LIGHTING
	IN-LITE RECESS
	EYE BALL RECESSED
	LIGHTING RECESS
WP	RECESS LIGHTING VAPOR RESISTANT
	MAILBOX LIGHT
	HANDING LIGHT FIXTURE
	WALL SCONCE LIGHTING
	WALL MOUNT LIGHTING
	SPOT LIGHTS
	EXHAUST FAN W/ LIGHT
	EXHAUST FAN
	DOUBLE HEAT LAMP
	TYP. SWITCH
	DIMMER SWITCH
	3-WAY SWITCH
	4-WAY SWITCH
	SINGLE 110 OUTLET
	UNDER COUNTER 110 OUTLET
	110 OUTLET
	HALF HOT SUPLEX 110 OUTLET
	220 OUTLET
GFI	110 GFI
WP GFI	110 GFI W/P OUTLET
	A/C DISCONNECT
	PUSH BUTTON
	CABLE T.V.
	PHONE
	SMOKE DETECTOR
	CARBON MONOXIDE DETECTOR
	DOOR CHIME


MUSTIQUE
G2-3469
(2x6 Frame)

AI
BD

Weber Design Group
8970 Fontana Del Sol Way, Suite 2, Naples, Florida 34109
(239) 594-9778 Fax (239) 594-0678
www.WeberDesignGroup.com

Job No G2-3469	Drawn By:	Checked By:
Date	Revisions	No. / Date / Not / Date

Sheet
A-6
of 12

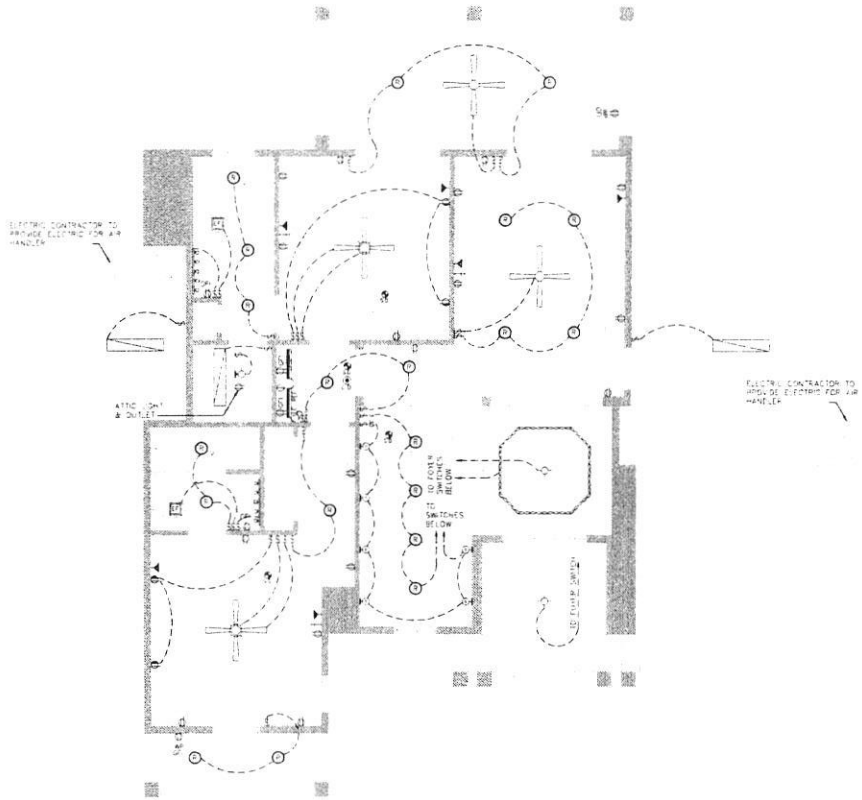

ELECTRICAL NOTES

PER 2014 NATIONAL ELECTRIC CODE (NEC) ARC FAULT CIRCUITS SHALL BE LOCATED IN ALL LIVING AREAS

1. PREWIRE FOR SECURITY SYSTEM AND INTERCOM SYSTEM
2. INSTALL RG6 COAXIAL CABLE AND CAT-5 TWISTED PAIR WIRE THRU OUT THE ENTIRE HOUSE (SEE NUMBER FOR DETAILS)
3. SEE SMOKE DETECTOR AND POOL ALARM NOTES
4. ELECTRICAL SHALL BE IN ACCORDANCE TO MEET OR EXCEED NEC 2014
5. CONTRACTOR TO SUPPLY SEVERAL OUTLETS IN SOFFIT OF ROOF OVERHANG AROUND THE HOUSE FOR HOLIDAY LIGHTING. COORDINATE WITH HOME OWNER

NOTE:
ELECTRICAL CONTRACTOR AND OR SECURITY SYSTEM CONTRACTOR SHALL BE RESPONSIBLE TO ENSURE THAT ALL DOORS AND WINDOWS PROVIDING DIRECT ACCESS FROM THE HOME TO THE POOL AREA BE EQUIPPED WITH AN ULC ALARM THAT HAS A MINIMUM SOUND PRESSURE RATING OF 85 DECIBELS AT 10 FEET PER THE REQUIREMENTS DESCRIBED IN 2015 INTERNATIONAL BUILDING CODE, THE RESIDENTIAL SWIMMING POOL SAFETY ACT

SMOKE DETECTORS SHALL BE INSTALLED PER NFPA 72 CHAPTER 29.5.1.1
SMOKE DETECTORS AND ALARMS POWERED BY HOUSE ELECTRIC W/ BATTERY BACKUP AND INTERCONNECTED ALL BE INSTALLED PER R314.3 IN EACH SLEEPING ROOM AND IN HALL OR AREA IMMEDIATELY OUTSIDE EACH ROOM AND AT HIGHEST POINT OF EACH STORY OF RESIDENCE

ALL LIGHTS TO BE LED IF APPLICABLE

NOTE:
DWELLINGS WITH FOSSIL-FUEL-BURNING APPLIANCES, FIREPLACE OR AN ATTACHED GARAGE SHALL HAVE APPROVED OPERATIONAL CARBON MONOXIDE ALARM INSTALLED WITHIN 10 FEET OF EACH ROOM USED FOR SLEEPING PURPOSES IN ACCORDANCE WITH NFPA 720 AND R315

NOTE:
ALL ELECTRICAL SYSTEMS, EQUIPMENT, HEATING, VENTILATING, AIR CONDITIONING, PLUMBING FIXTURES, AND OTHER SYSTEMS TO BE AT OR ABOVE DESIGNED FLOOR ELEVATION. NO EQUIPMENT OR SYSTEMS LISTED ABOVE ARE TO BE INSTALLED BELOW DESIGNED FLOOR ELEVATION.

ELECTRICAL LEGEND

	CEILING FAN
	CEILING FAN W/ LIGHT
	24" X 48" FLUORESCENT
	4' FLUORESCENT
	T-BAR GRID
	LOCKER CABINET
	TRACK LIGHT
	BAR/ROUND LIGHTING
	ROPE LIGHTING
	4"-6" RECESS
	6"-8" RECESSED
	CEILING RECESS
	RECESS LIGHTING VAPOUR RESISTANT
	WALL/BU LIGHT
	HANGING LIGHT FIXTURE
	WALL SCONCE LIGHTING
	WALL MOUNT LIGHTING
	SPOT LIGHTS
	EXHAUST FAN W/ LIGHT
	EXHAUST FAN
	DOUBLE HEAT LAMP
	TYP. SWITCH
	DIMMER SWITCH
	3-WAY SWITCH
	4-WAY SWITCH
	SINGLE 110 OUTLET
	UNDER COUNTER 110 OUTLET
	110 OUTLET
	HALF HOT DUPLEX 110 OUTLET
	220 OUTLET
	110 G.F.I.
	110 G.F.I. W.P.
	A/C DISCONNECT
	PUSH BUTTON
	CABLE T.V.
	PHONE
	SMOKE DETECTOR
	CARBON MONOXIDE DETECTOR
	DOOR CHIME

SECOND FLOOR ELECTRICAL PLAN


SCALE: 1/4" = 1'-0"

MUSTIGUF
G2-3469
(2x6 Frame)

WEBER DESIGN Group

Job No. G2-3469
Date
Drawn By
Checked By
Revisions
No. | Date | No. | Date

Sheet
A-7
of (12)

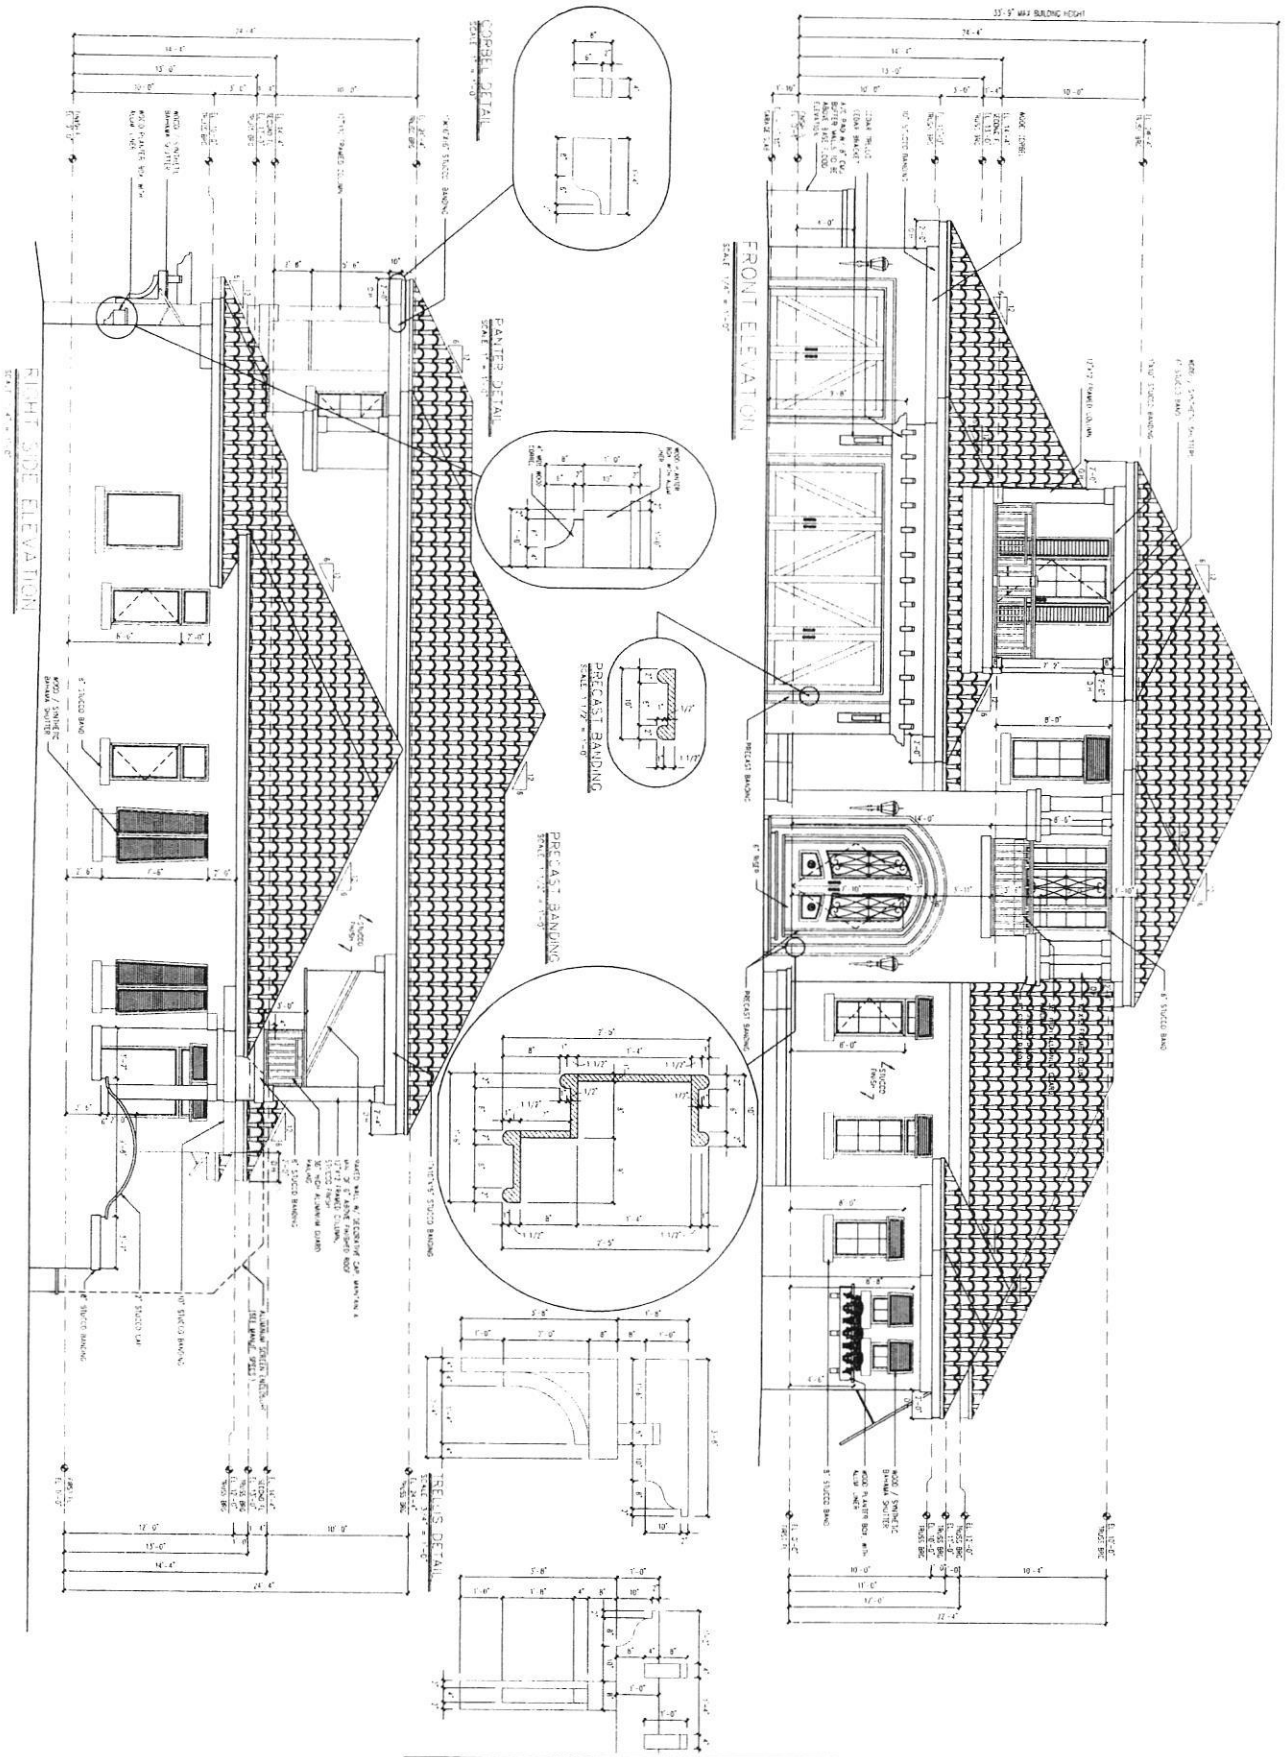

Job No. G2-3469 | Drawn By
Date | Checked By
Revisions

No.	Date	No.	Date


WEBER Design Group
3970 Tamiami Trail North, Suite 2 Naples, Florida 34103
(239) 591-9778 fax (239) 594-9678
www.WeberDesignGroup.com

MUSTIQUE
G2-3469
(2x6 Frame)


AIBD



REAR ELEVATION
SCALE: 1/4" = 1'-0"

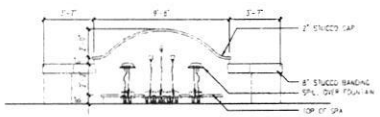

1 SPA ELEVATION
SCALE: 1/4" = 1'-0"

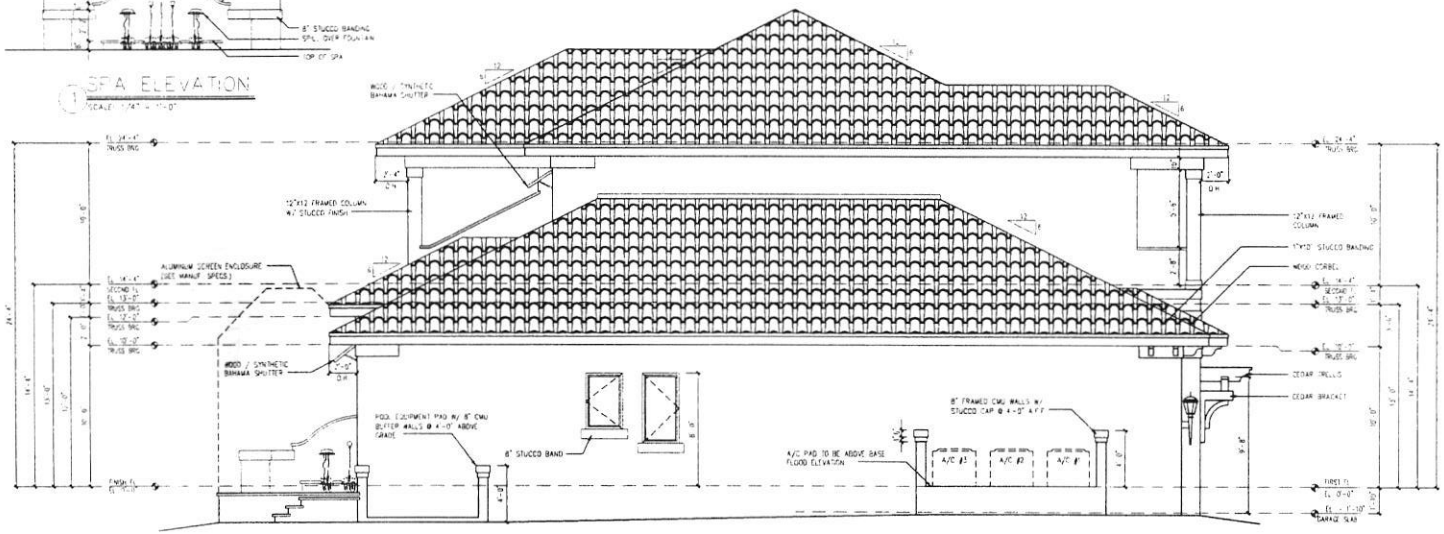


LEFT SIDE ELEVATION
SCALE: 1/4" = 1'-0"


WEBER PRINCIPLE
Design Group
8970 Fontana Del Sol Way, Suite C, Naples, Florida 34109
(239) 594-0778 Fax: (239) 594-0628
www.WeberPrincipleDesign.com

MUSTIQUE
(2-3469
(2x6 Frame)

Job No. G2-3469
Drawn By:
Date:
Checked By:
Revisions
No. | Date | No. | Date

Sheet
A-9
of 12

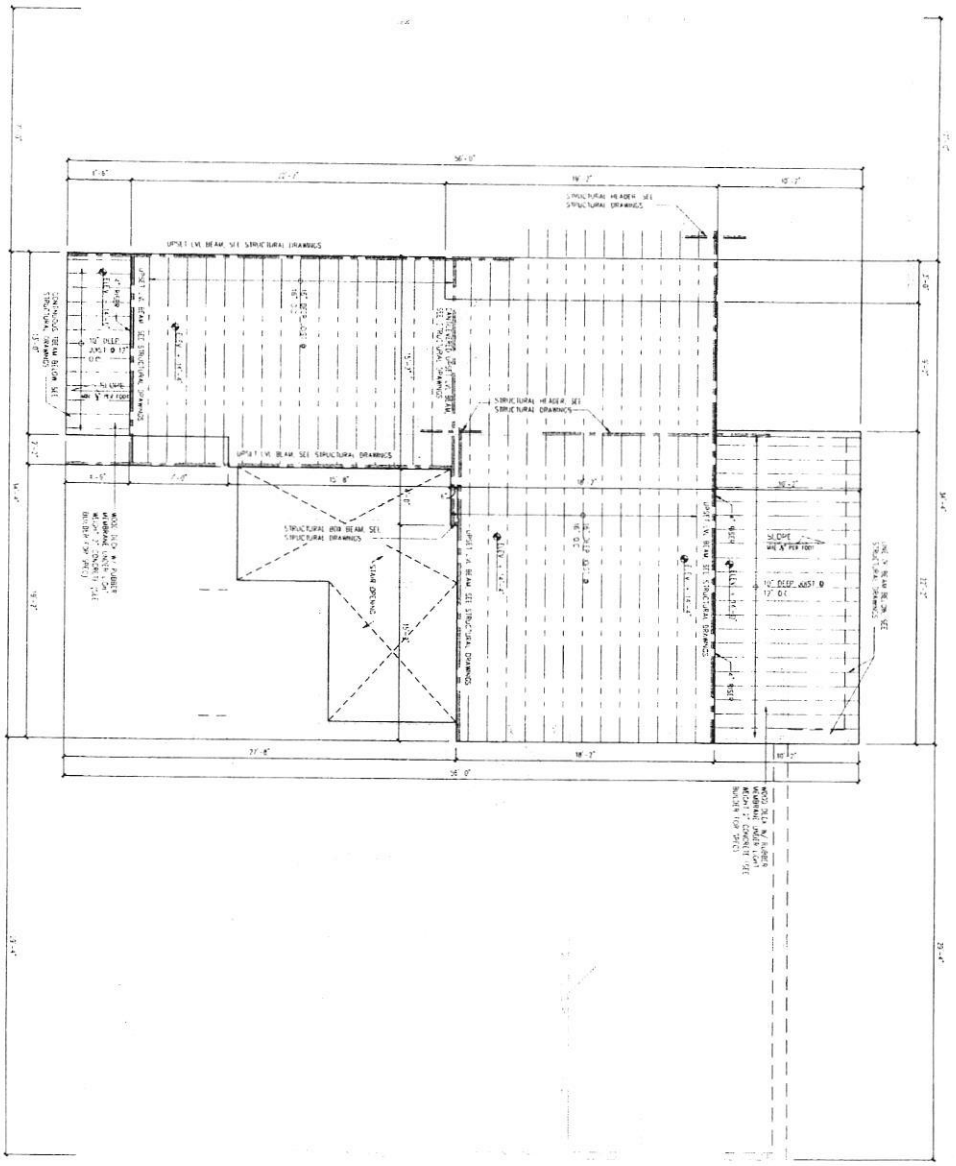

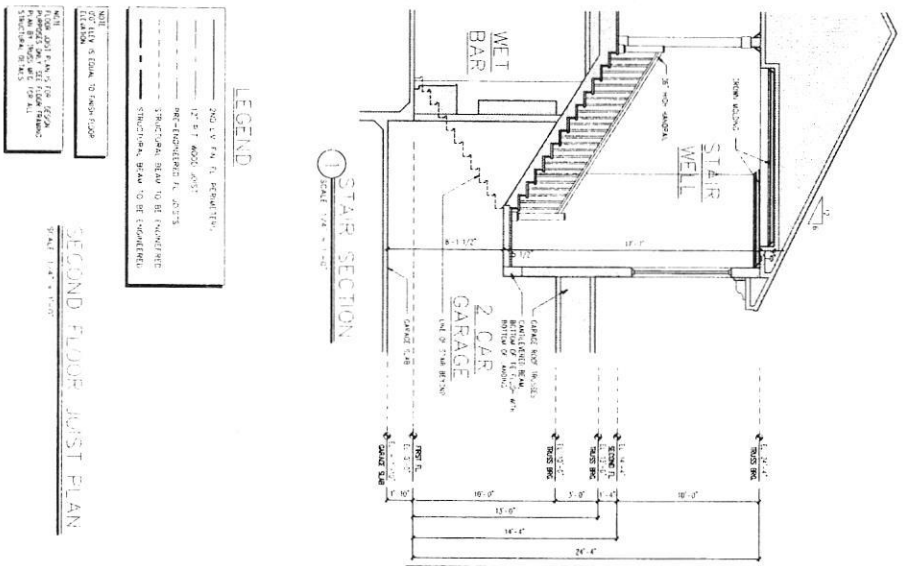

Job No 62-3469 | Drawn By
Date | Checked By
Revisions


No	Date	No	Date

Sheet A-10 of 12

WEBER DESIGN GROUP
Design Group
8970 Fontana Del Sol Way; Suite 2 Naples, Florida 34109
(239) 594-9778 Fax (239) 594-9678
www.WeberDesignGroup.com

MUSTIQUE
62-3469
(2x6 Frame)

AIBD

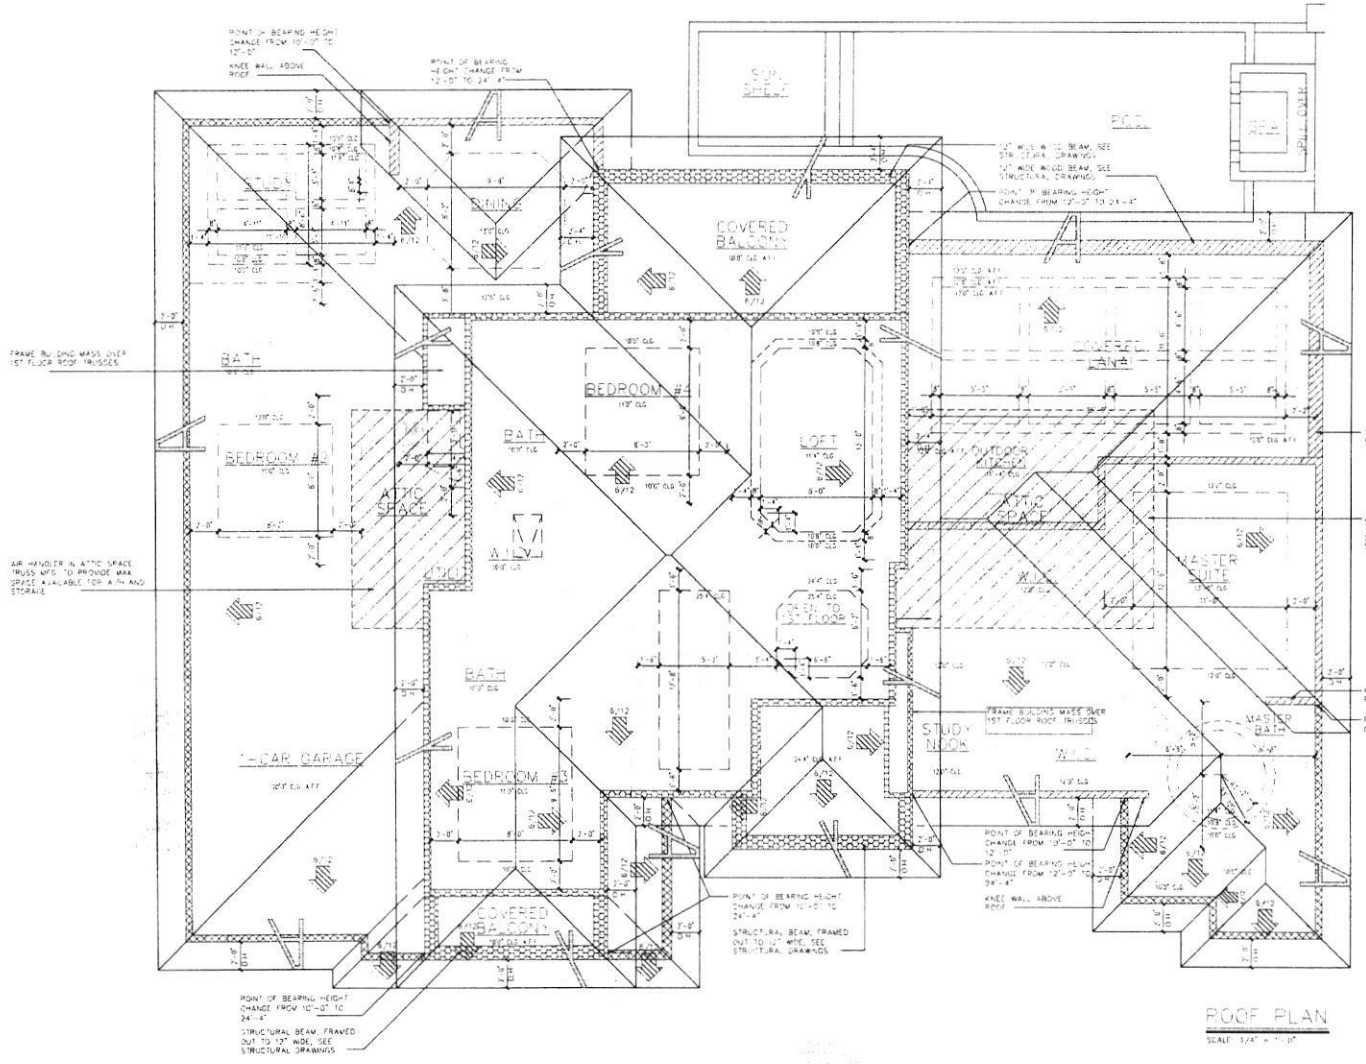

ROOF PLAN

SCALE: 1/4" = 1'-0"

HEIGHTS LEGEND

10'-0" FROM 1ST. LIV. FIN. FL.

12'-0" FROM 1ST. LIV. FIN. FL.

24'-4" FROM 1ST. LIV. FIN. FL.

ROOF NOTES

1) PRE-ENGINEERED ROOF TRUSSES @ 24" O.C.

2) TYPICAL 6:12 PITCH UNLESS NOTED OTHERWISE. (SEE MFG. TRUSS PLANS)

3) 1ST FL. CANTILEVERED ROOF OVERHANGS, 2ND FL. RAKED OVERHANGS UNLESS NOTED OTHERWISE

4) ROOF PLAN FOR DESIGN PURPOSES ONLY. TRUSS MANUFACTURER TO SUBMIT ENGINEERED TRUSS DRAWINGS FOR APPROVAL

Weber Design Group
8670 Fontana Del Sol Way, Naples, Florida 34109
(239) 594-0778 fax (239) 594-0678
www.WeberDesignGroup.com

Job No. G2-3469

Date


Drawn By:

Checked By:

Revisions

No.	Date	No.	Date
1			

Sheet A-11 of 12

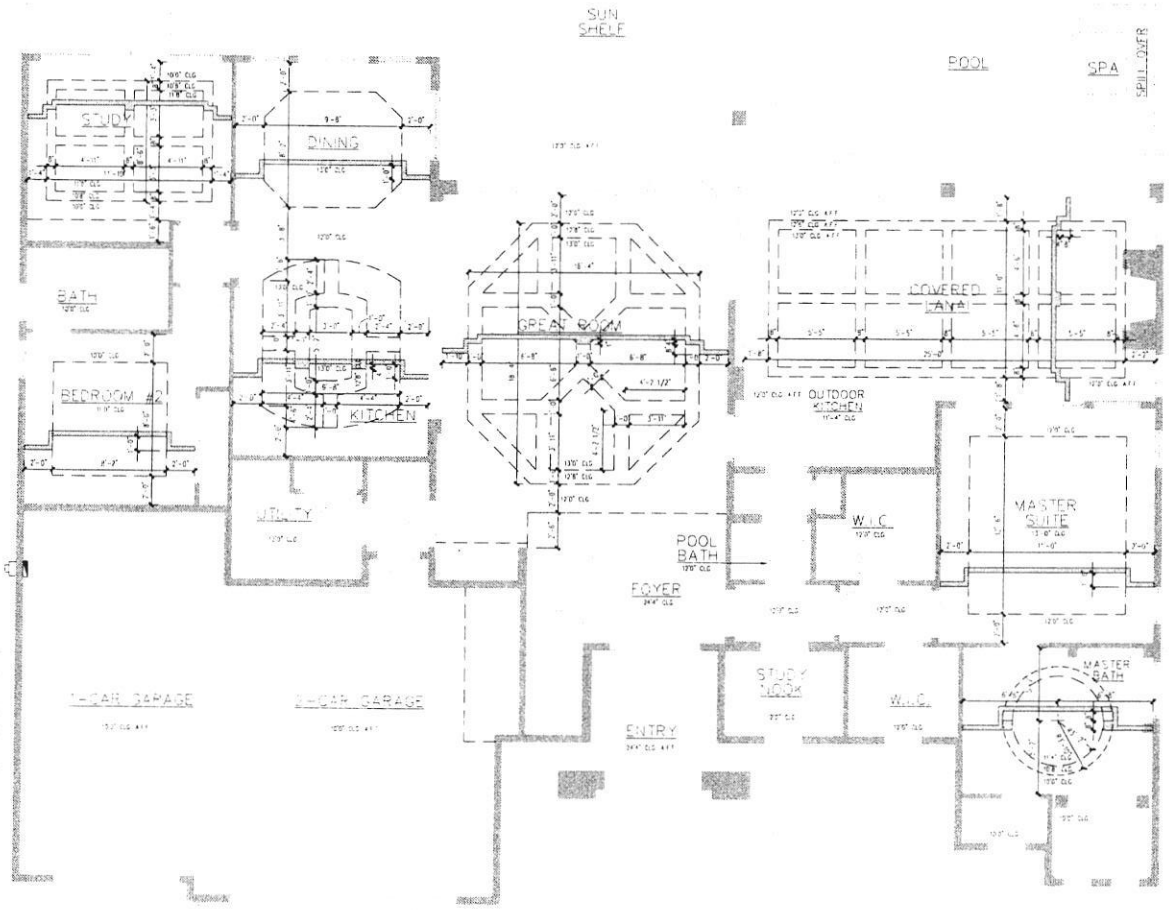

FIRST FLOOR REFLECTED CEILING PLAN

SCALE: 1/4" = 1'-0"


MUSTIQUE
02-3469
(2x6 Frame)

Weber Design Group

Job No. 02-3469
Date
Drawn By
Checked By

Revisions
No. Date
1
2

Sheet
R-1
of 2

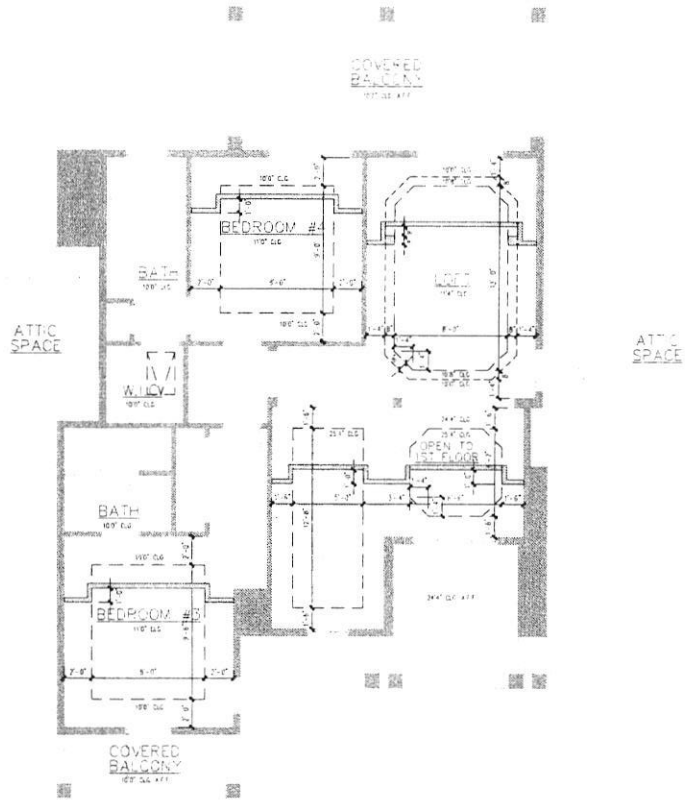

SECOND FLOOR REFLECTED CEILING PLAN

SCALE: 1/4" = 1'-0"

MUSTIQUE
G2-3469
(2x6 Frame)

AIBD

WEBER Design Group

Job No G2-3469 | Drawn By
Date | Checked By

Revisions

No	Date	No	Date
1			
2			

Sheet
R-2
of (2)