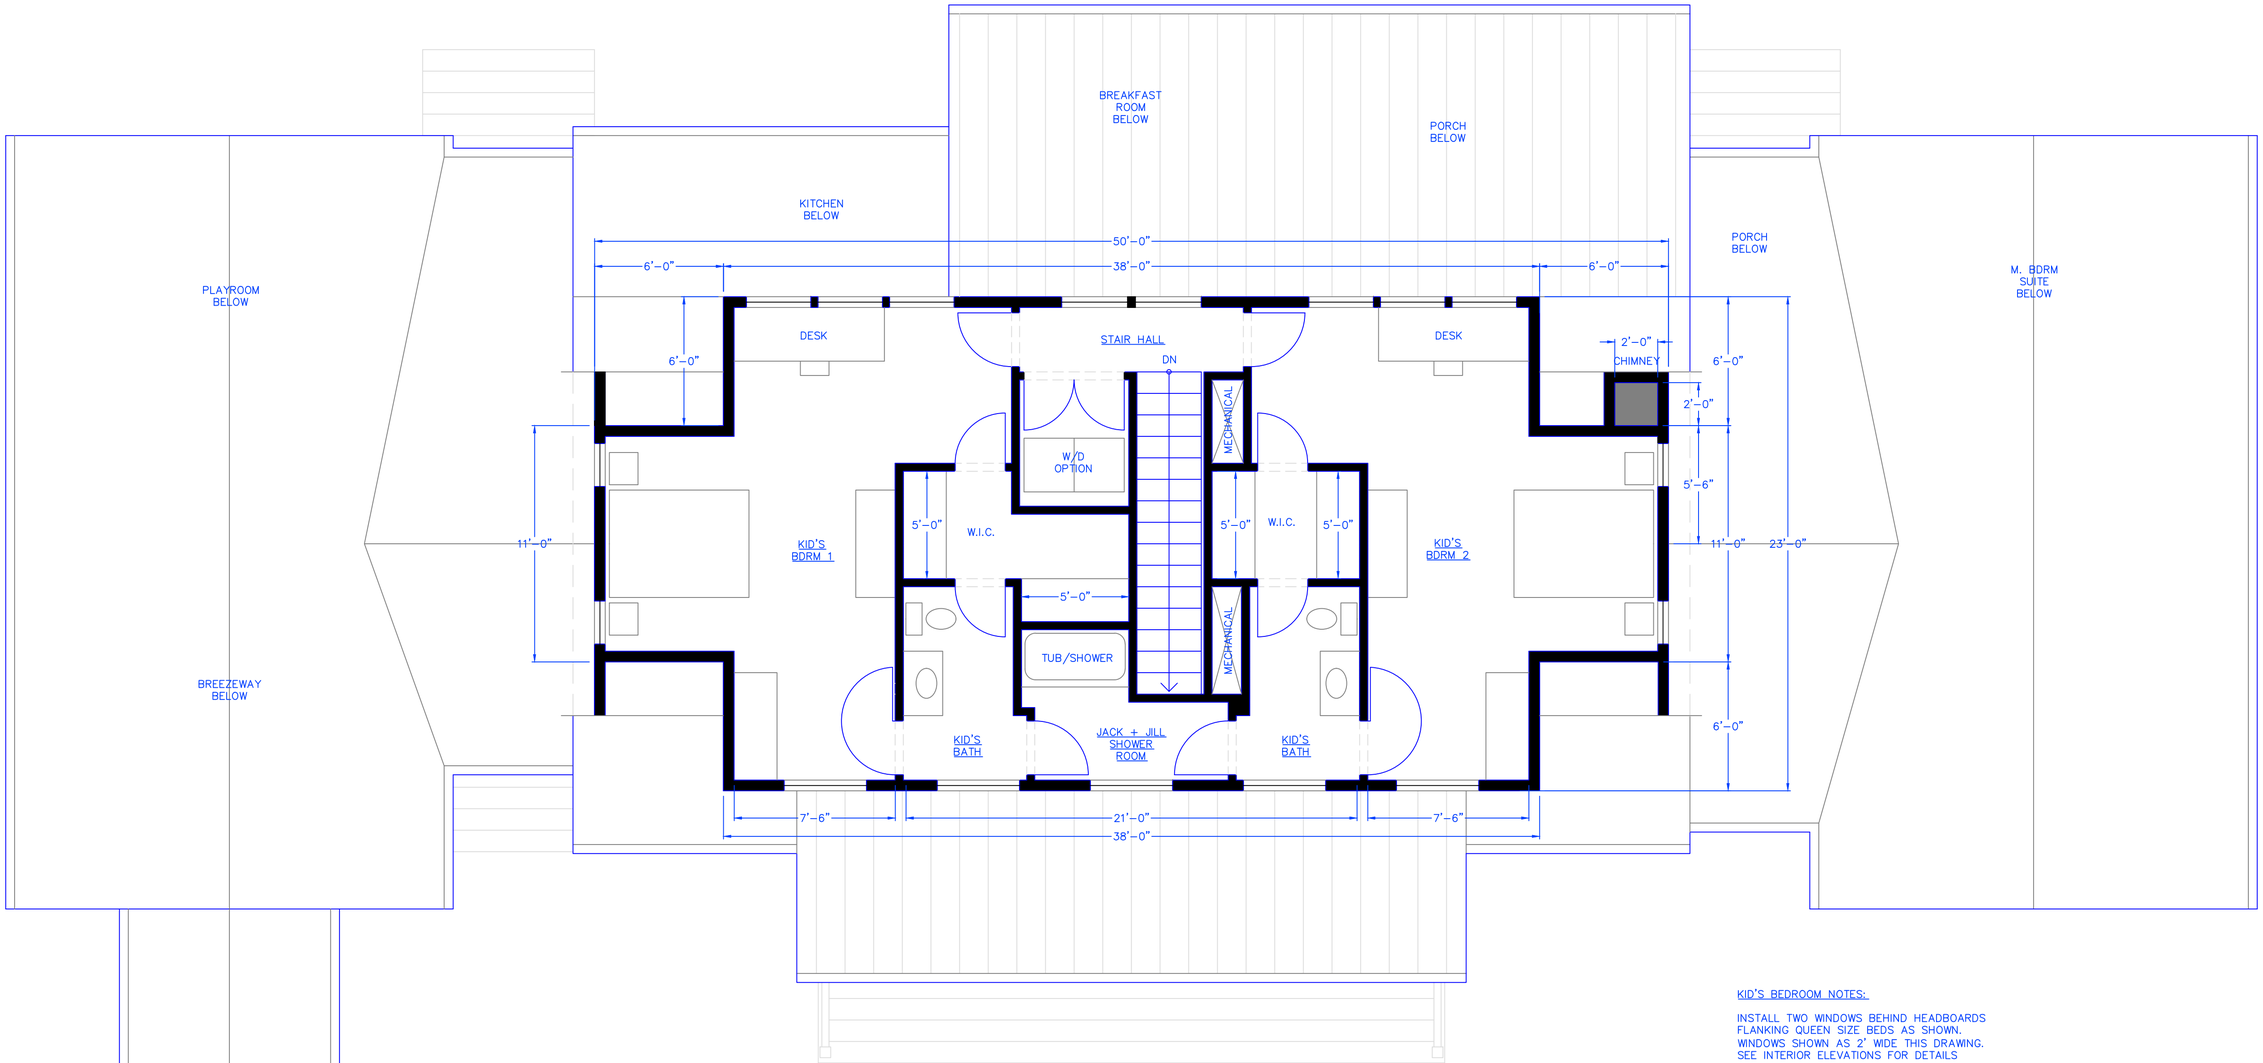



KID'S BEDROOM NOTES:

INSTALL TWO WINDOWS BEHIND HEADBOARDS FLANKING QUEEN SIZE BEDS AS SHOWN. WINDOWS SHOWN AS 2' WIDE THIS DRAWING. SEE INTERIOR ELEVATIONS FOR DETAILS

INTERIOR SPACE = 1,006 S.F.

GRAPHIC SCALE 0 3' 6' 9' 12' 18' 24' 30'

PROPOSED SECOND FLOOR PLAN

PROPOSED SECOND FLOOR
HEATED / COOLED
INTERIOR SPACE = 1006 S.F.

CALLED NORTH

| | | | |
|---|---|---|---|
| GLADU RESIDENCE<br>17581 WHITESTONE DRIVE, TALL TIMBERS, MD 20690 | SCALE: 1/4" = 1'-0"<br>DATE: 07.08.25 | GALCZYNSKI ARCHITECTS<br>PH-410.231.4301 | DRAWING NUMBER<br>A-2 |