
BP# 23-0918 (Taylor)
Scale = 1" = 40'
LOD = 5600sf

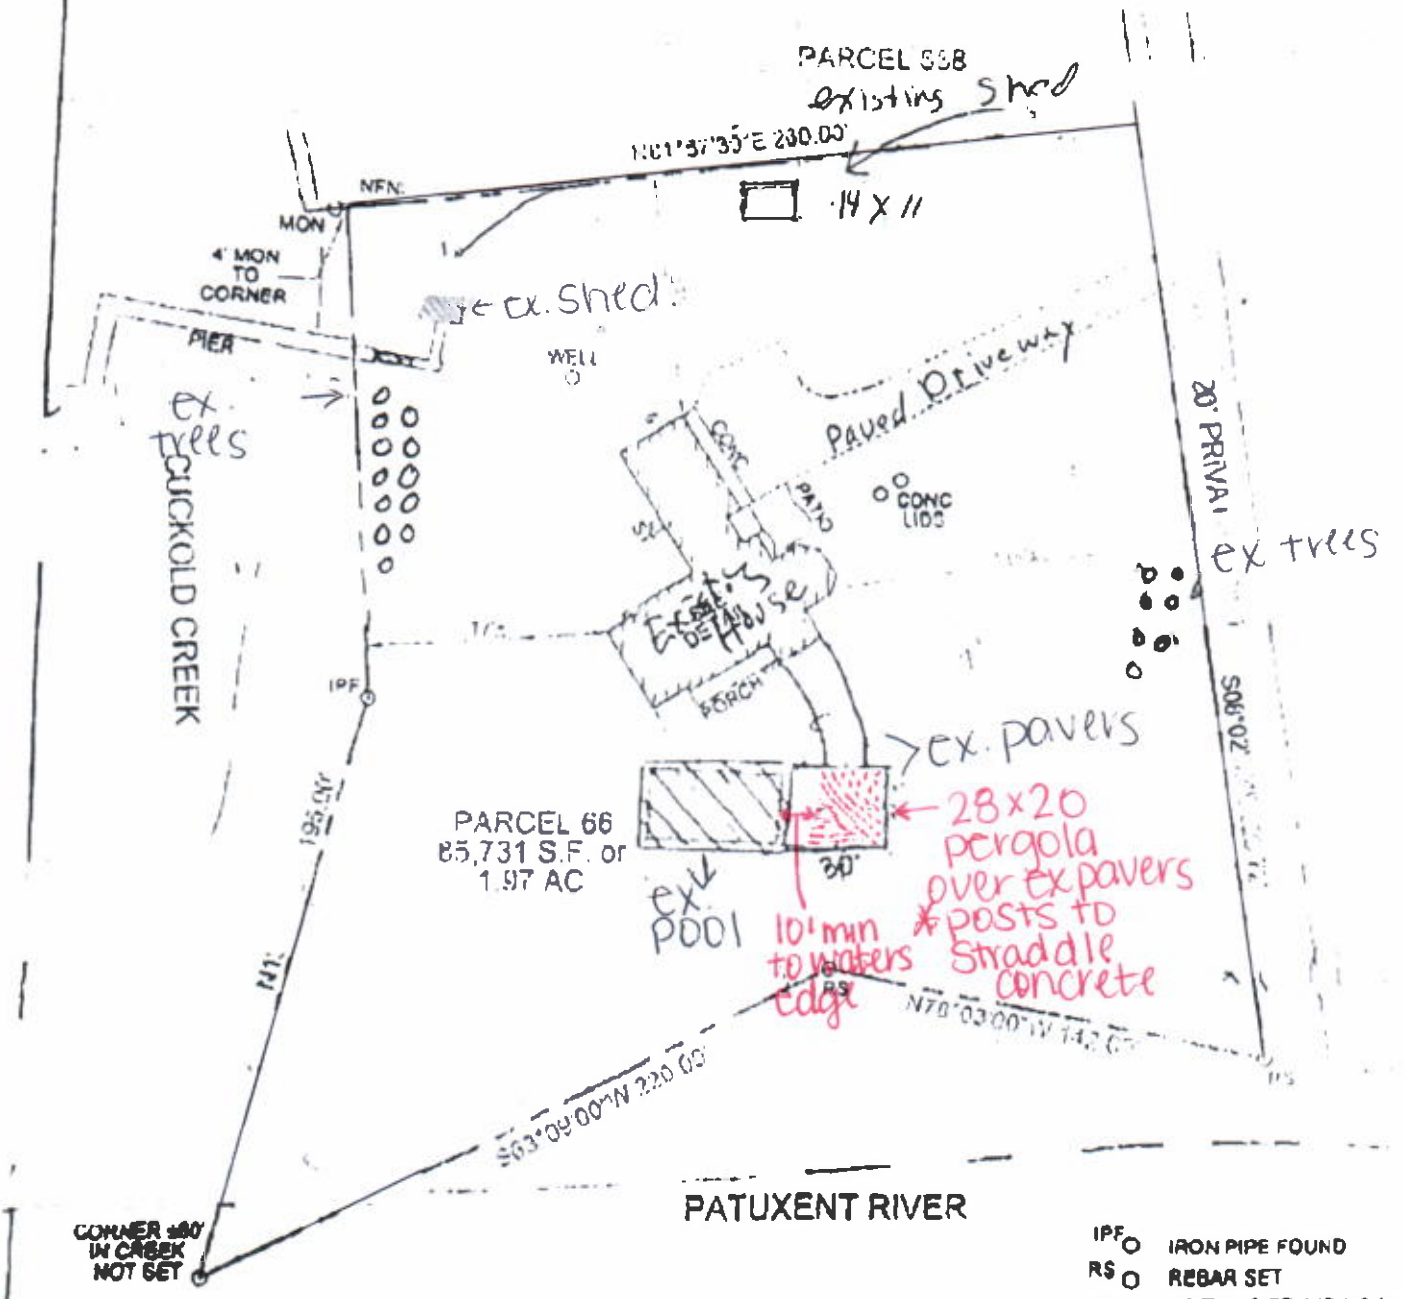


IPF ○ IRON PIPE FOUND
RS ○ REBAR SET
NFNS NOTHING FOUND NOTHING

NOTES:
1. THIS PLAT WAS PREPARED WITHOUT BENEFIT OF A TITLE REPORT
2. SUBJECT TO ALL EASEMENTS ON RECORD.

SURVEYOR'S CERTIFICATE

I HEREBY CERTIFY THAT IMPROVEMENTS ARE LOCATED AS SHOWN HEREON AND TO THE BEST OF MY INFORMATION, PROFESSIONAL KNOWLEDGE AND BELIEF THERE ARE NO ENCROACHMENTS SHOWN.

STATE OF MARYLAND RONALD LEADERSHIP PROPERTY LINE SURVEYOR NO. 14051

Received
JUN 14 2021
St. Mary's County


LAND PRO & ASSOCIATES, LLC
8643 GREENBELT ROAD, SUITE 334
GREENBELT, MD 20770
PHONE 301-388-1944
FAX 301-794-8751
LANDPROMAIL.COM


PLAT OF SURVEY
HALF POINT POINT PLAT
PARCEL 66 (SHEET 1 OF 1)
BOOK 3334 PAGE 280
PLAT BOOK 69